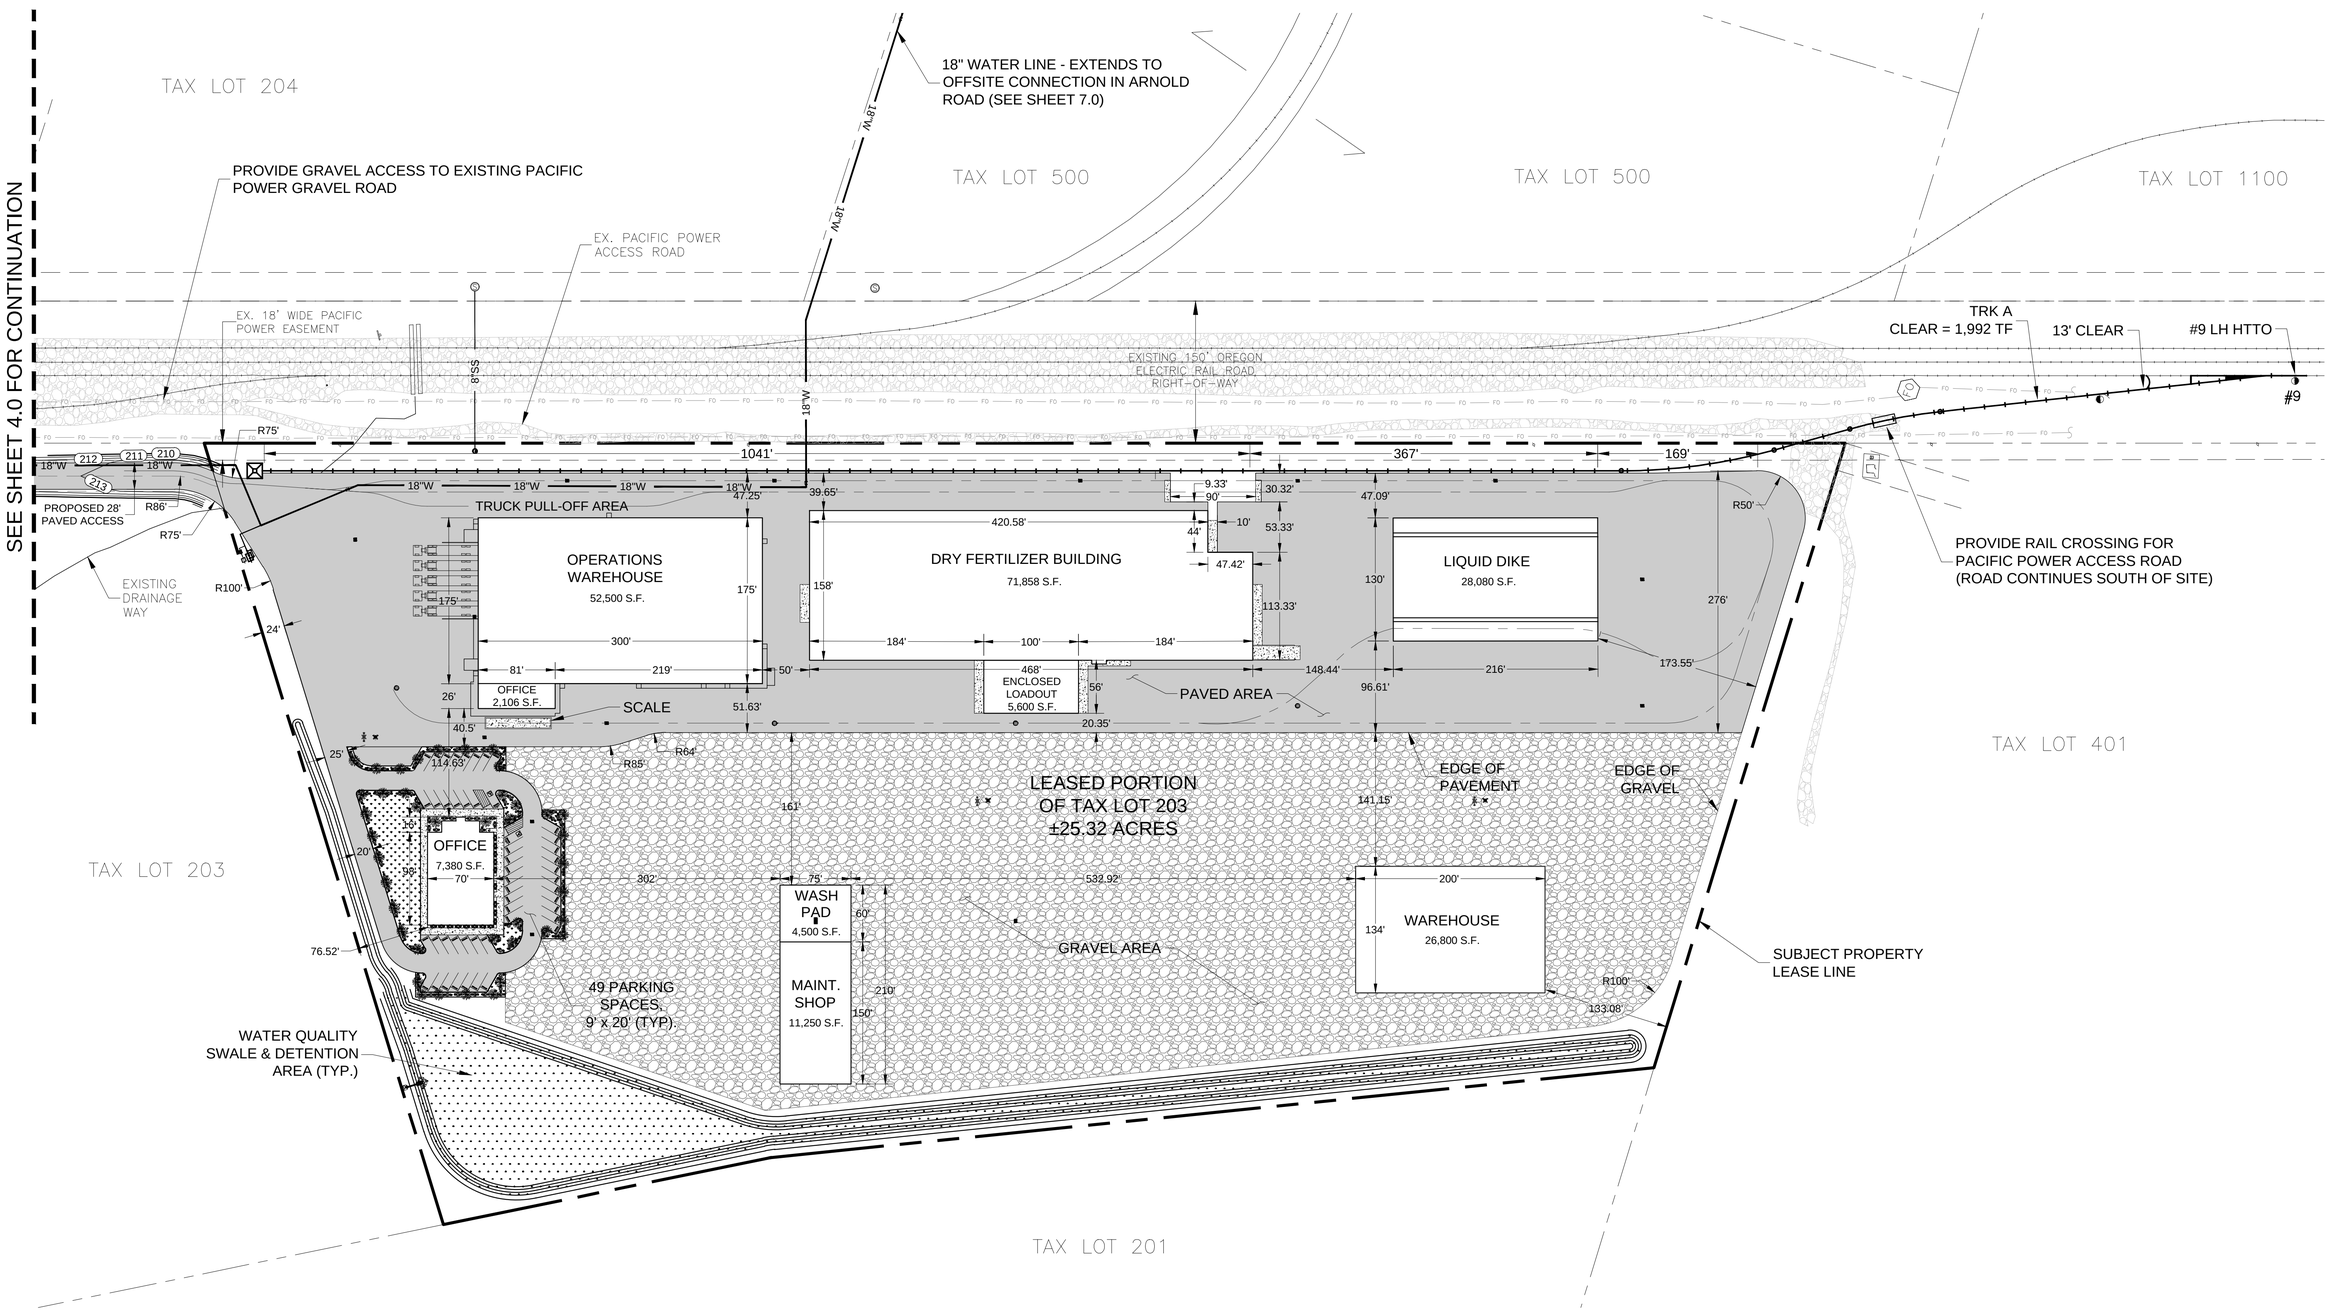

SITE PLAN
SCALE: 1" = 80'

GRAPHIC SCALE
80 0 40 80 160 320
(IN FEET)
1 inch = 80 ft.

PRELIMINARY - NOT FOR CONSTRUCTION

Reece & Associates, inc.
321 first avenue east, suite 3a
albany, oregon 97321
phone: 541-926-2428
fax: 541-926-2456
Planning Services
Engineering Services

REGISTERED PROFESSIONAL ENGINEER 11,749 OREGON
Digital Signature
PRELIMINARY
OCT 16, 1989
DAVID J. REECE
RENEWS 12/31/22

PROJECT OREGON
SITE PLAN
Agribusiness
Millersburg, Oregon

PLAN REVISIONS

No.	DATE	BY

R&a PROJECT NO.
WEC2101

DATE	10/06/2022
DESIGNED	M. IVEY
ENGINEER	D. REECE
CHECKED	H. WOOTON
SCALE	AS INDICATED

SHEET NUMBER
3.0