EXHIBIT B

LEGAL DESCRIPTION EXHIBIT

in

SECTION 29
T 10 S, R 3 W, W.M.
LINN COUNTY, OREGON

JANUARY 25TH, 2023

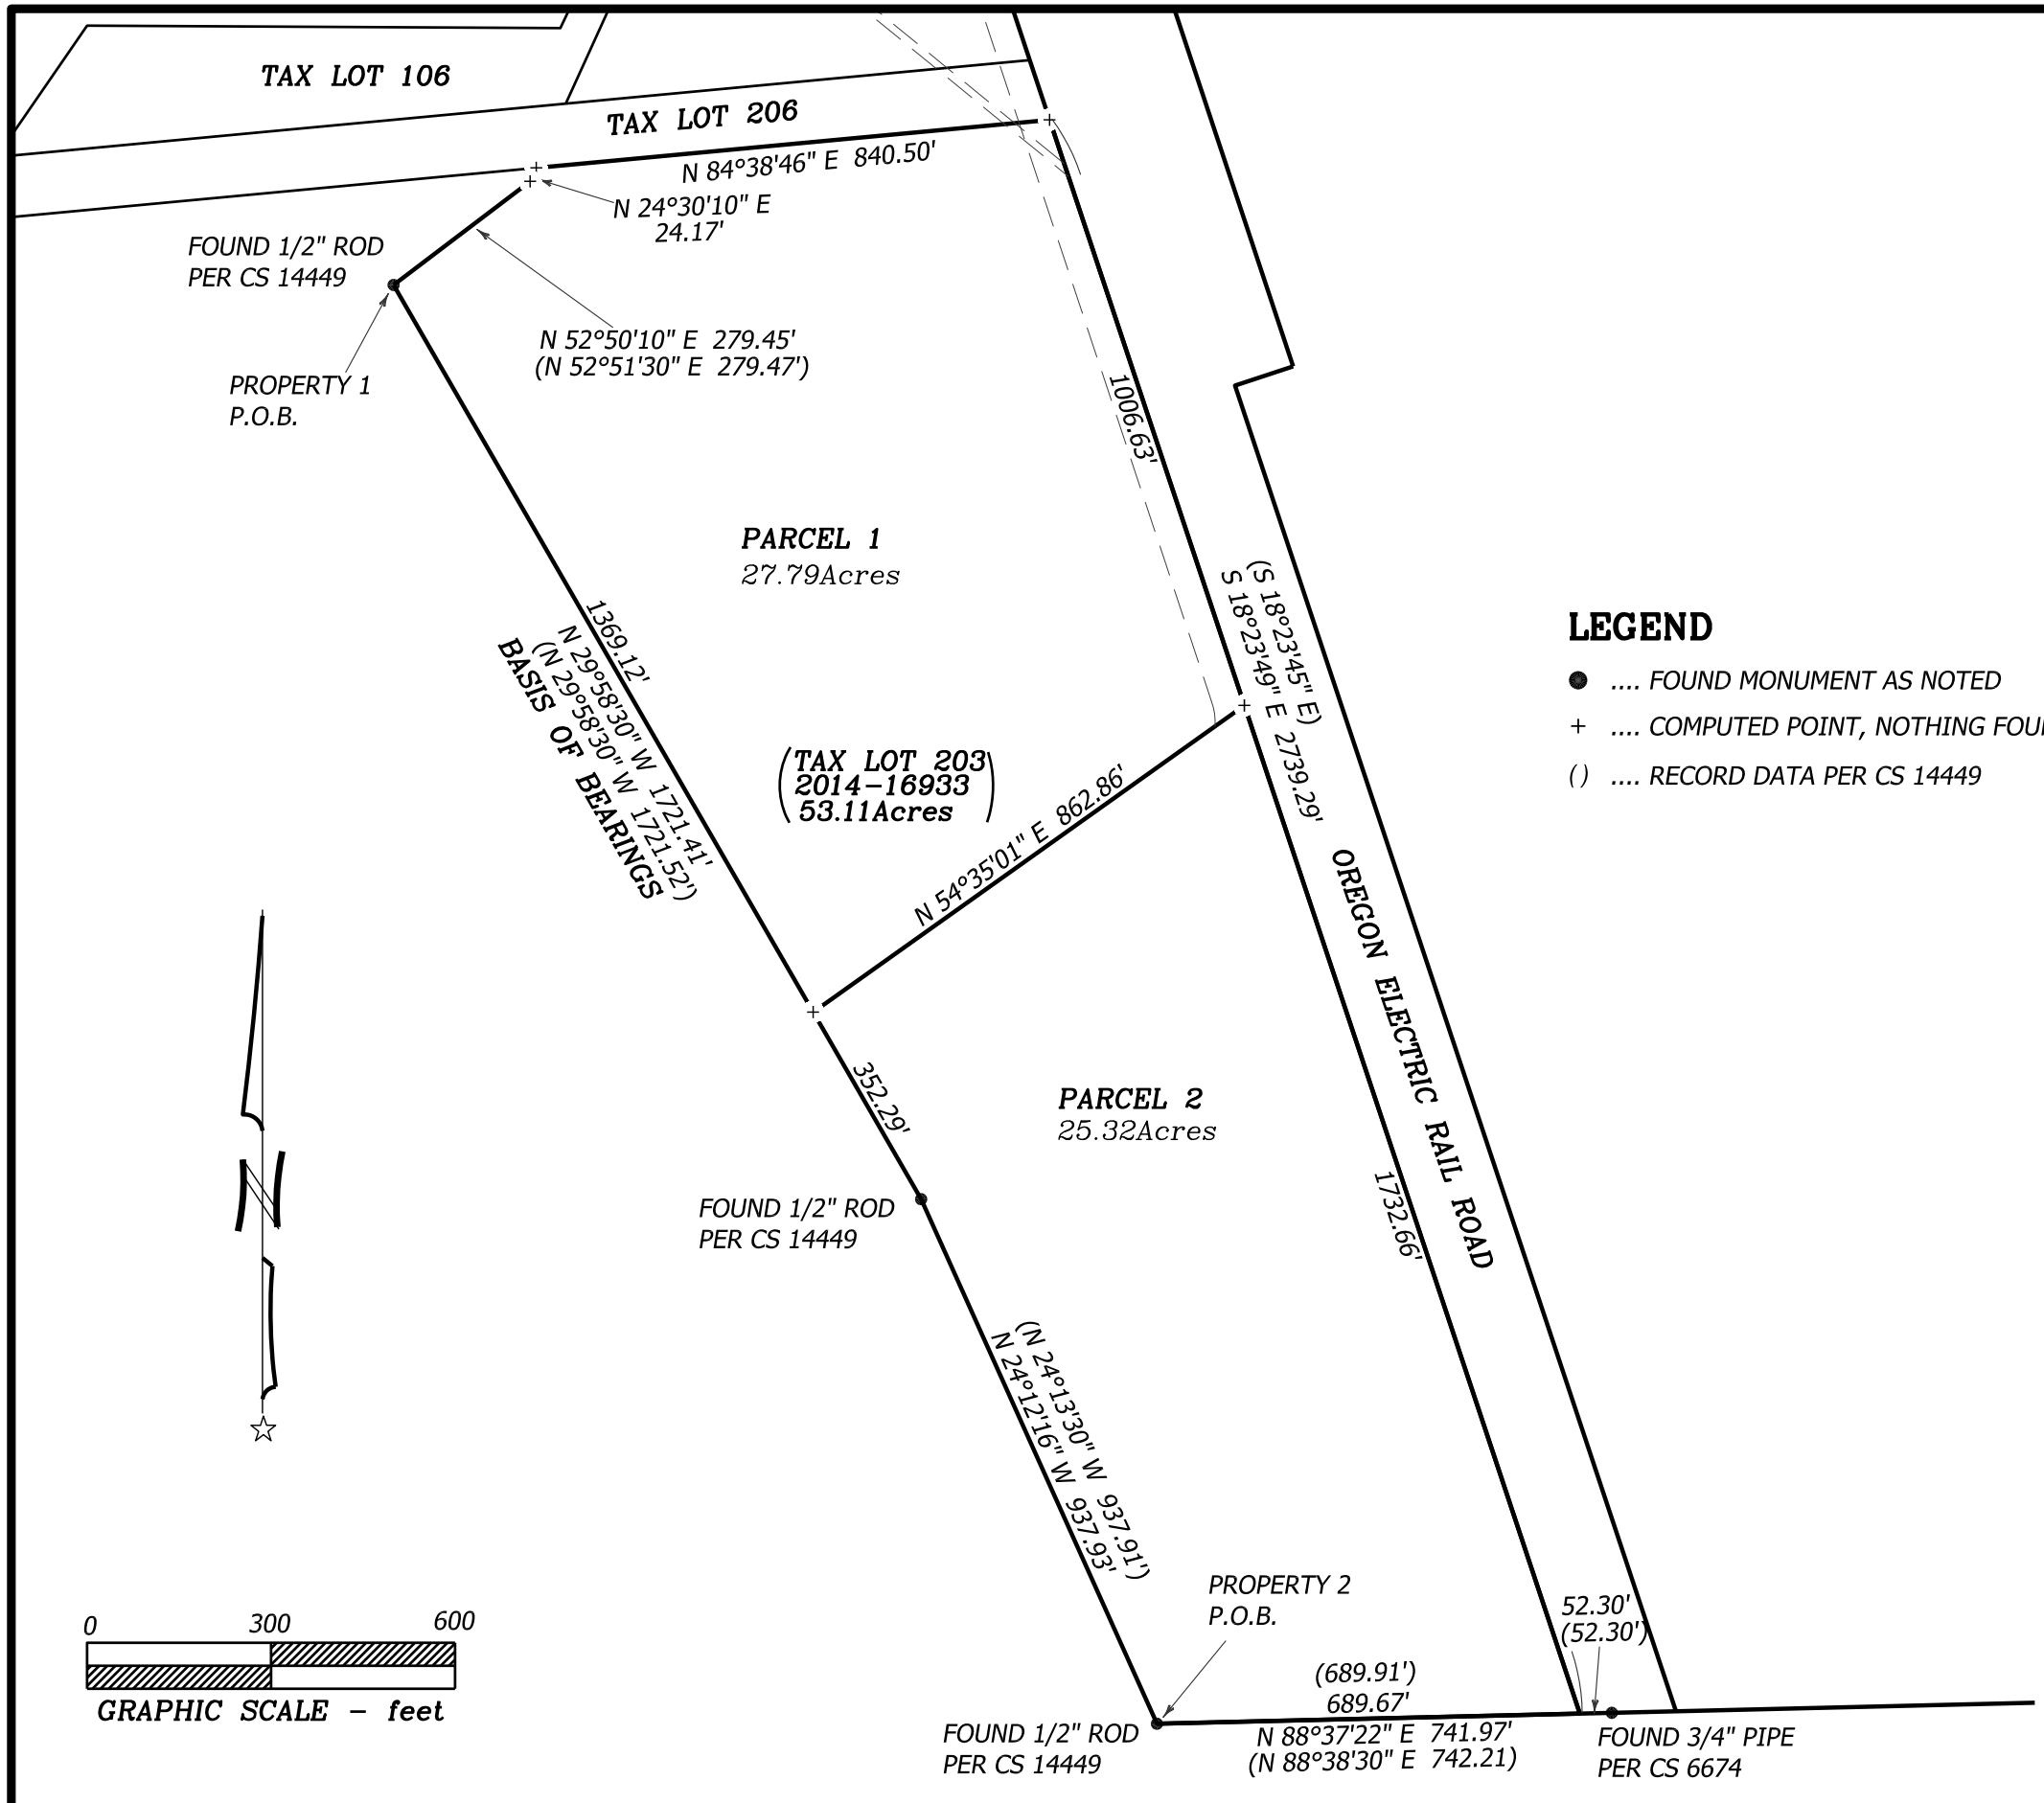

LEGEND

- ● .... FOUND MONUMENT AS NOTED
- \+ .... COMPUTED POINT, NOTHING FOUND OR SET
- ( ) .... RECORD DATA PER CS 14449

REGISTERED
PROFESSIONAL
LAND SURVEYOR

OREGON
JANUARY 10, 2023
DAVID ANDREW HALLOCK
099849

RENEWS: 06/30/2025

Northstar SURVEYING
720 NW 4TH STREET CORVALLIS, OR 97330
(541) 757-9050 FAX (541) 757-7578
www.northstarsurveying.com #21050